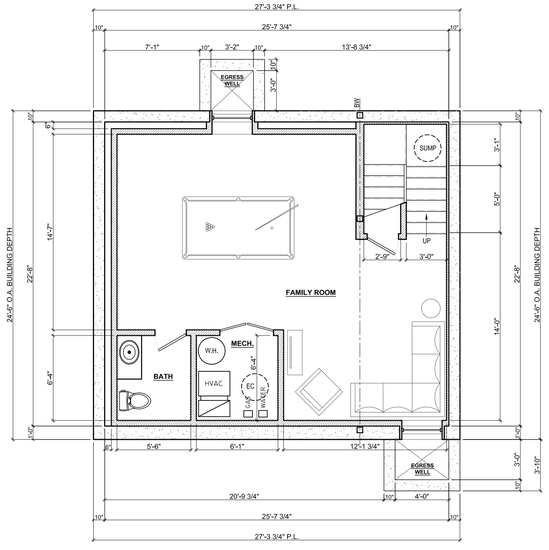

1 SD.5 INTERIOR LOT_BASEMENT FLOOR PLAN
SCALE: 3/16" = 1'-0"

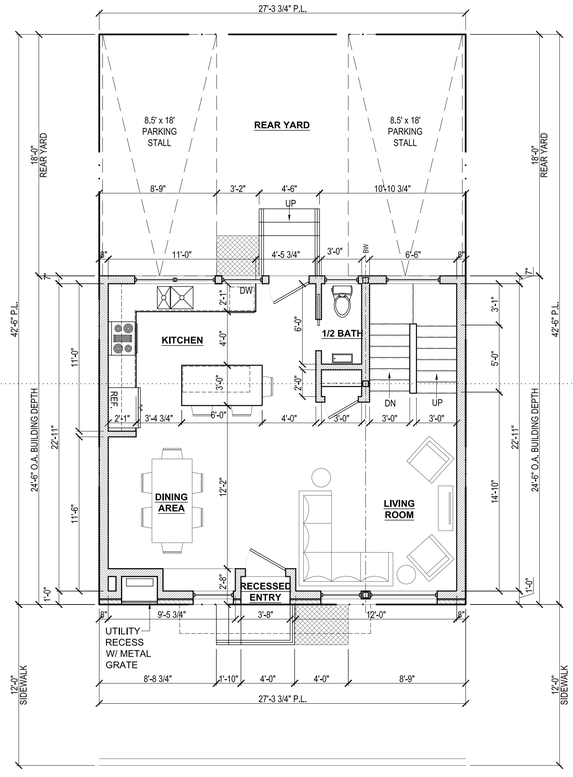

2 SD.5 INTERIOR LOT_FIRST FLOOR PLAN
SCALE: 3/16" = 1'-0"

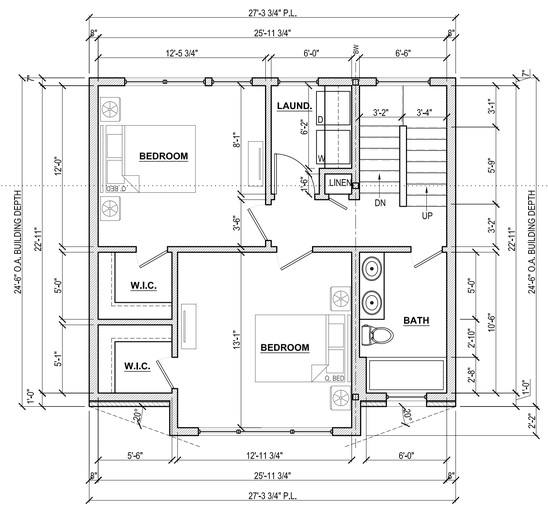

3 SD.5 INTERIOR LOT_SECOND FLOOR PLAN
SCALE: 3/16" = 1'-0"

harman deutsch
ARCHITECTURE
631 N. 12th Street, 1st Floor
Philadelphia, PA 19123

(P): 267.324.3601
(F): 267.324.3603
(E): info@hdarchitecture.com
www.hdarchitecture.com

PROJECT TITLE:

BERKS STREET SUBDIVISION

PROJECT ADDRESS:

182-188 West Berks Street Philadelphia, PA 19122

SEAL:

© 2015 HARMAN DEUTSCH ARCHITECTURE.
ALL RIGHTS RESERVED.

CONSULTANTS:

#	DATE	ISSUE / REVISION
1	9/4/2015	ZONING SUBMISSION
2	10/14/15	RVSD. ZONING SUBMISSION

HARMAN DEUTSCH HEREBY RESERVES IT'S COMMON LAW COPYRIGHT AND ALL PROPERTY RIGHTS IN THESE DRAWINGS, IDEAS AND DESIGNS. THE INFORMATION ON THIS SHEET IS NOT TO BE REPRODUCED, MODIFIED OR COPIED IN ANY MANNER. THE INFORMATION ON THIS SHEET IS NOT TO BE ASSIGNED TO ANY THIRD PARTY WITHOUT THE EXPRESSED WRITTEN CONSENT OF HARMAN DEUTSCH.

DRAWINGS PREPARED BY:
EQ/GW

DRAWINGS CHECKED BY:
RS/RO

DRAWING TITLE:

INTERIOR LOT FLOOR PLANS

DRAWING NUMBER:

SD.5

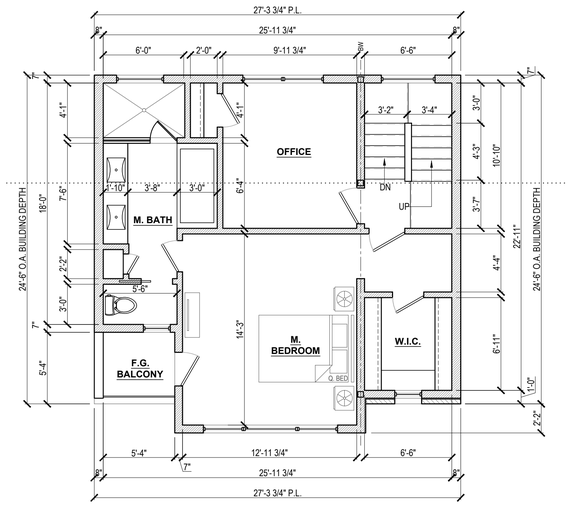

1 SD.6 INTERIOR LOT_FOURTH FLOOR PLAN
SCALE: 3/16" = 1'-0"

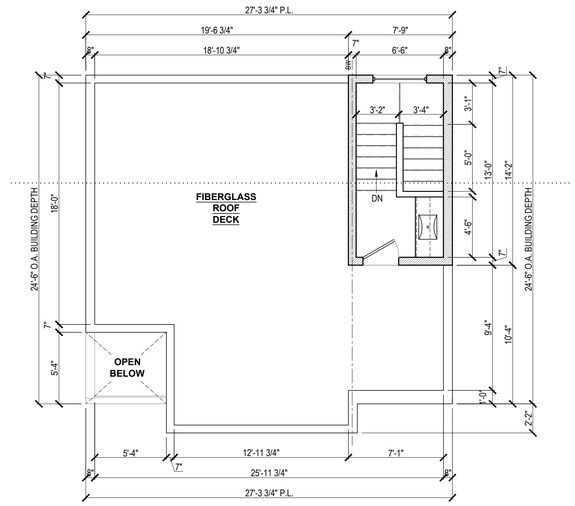

2 SD.6 INTERIOR LOT_ROOF PLAN
SCALE: 3/16" = 1'-0"

harman deutsch
ARCHITECTURE
631 N. 12th Street, 1st Floor
Philadelphia, PA 19123

(P): 267.324.3601
(F): 267.324.3603
(E): info@hdarchitecture.com
www.hdarchitecture.com

PROJECT TITLE:

BERKS STREET SUBDIVISION

PROJECT ADDRESS:

182-188 West Berks Street Philadelphia, PA 19122

SEAL:

© 2015 HARMAN DEUTSCH ARCHITECTURE.
ALL RIGHTS RESERVED.

CONSULTANTS:

#	DATE	ISSUE / REVISION
1	9/4/2015	ZONING SUBMISSION
2	10/14/15	RVSD. ZONING SUBMISSION

HARMAN DEUTSCH HEREBY RESERVES IT'S COMMON LAW COPYRIGHT AND ALL PROPERTY RIGHTS IN THESE DRAWINGS, IDEAS AND DESIGNS. THE INFORMATION ON THIS SHEET IS NOT TO BE REPRODUCED, MODIFIED OR COPIED IN ANY MANNER. THE INFORMATION ON THIS SHEET IS NOT TO BE ASSIGNED TO ANY THIRD PARTY WITHOUT THE EXPRESSED WRITTEN CONSENT OF HARMAN DEUTSCH.

DRAWINGS PREPARED BY:
EQ/GW

DRAWINGS CHECKED BY:
RS/RO

DRAWING TITLE:

INTERIOR LOT FLOOR PLANS

DRAWING NUMBER:

SD.6